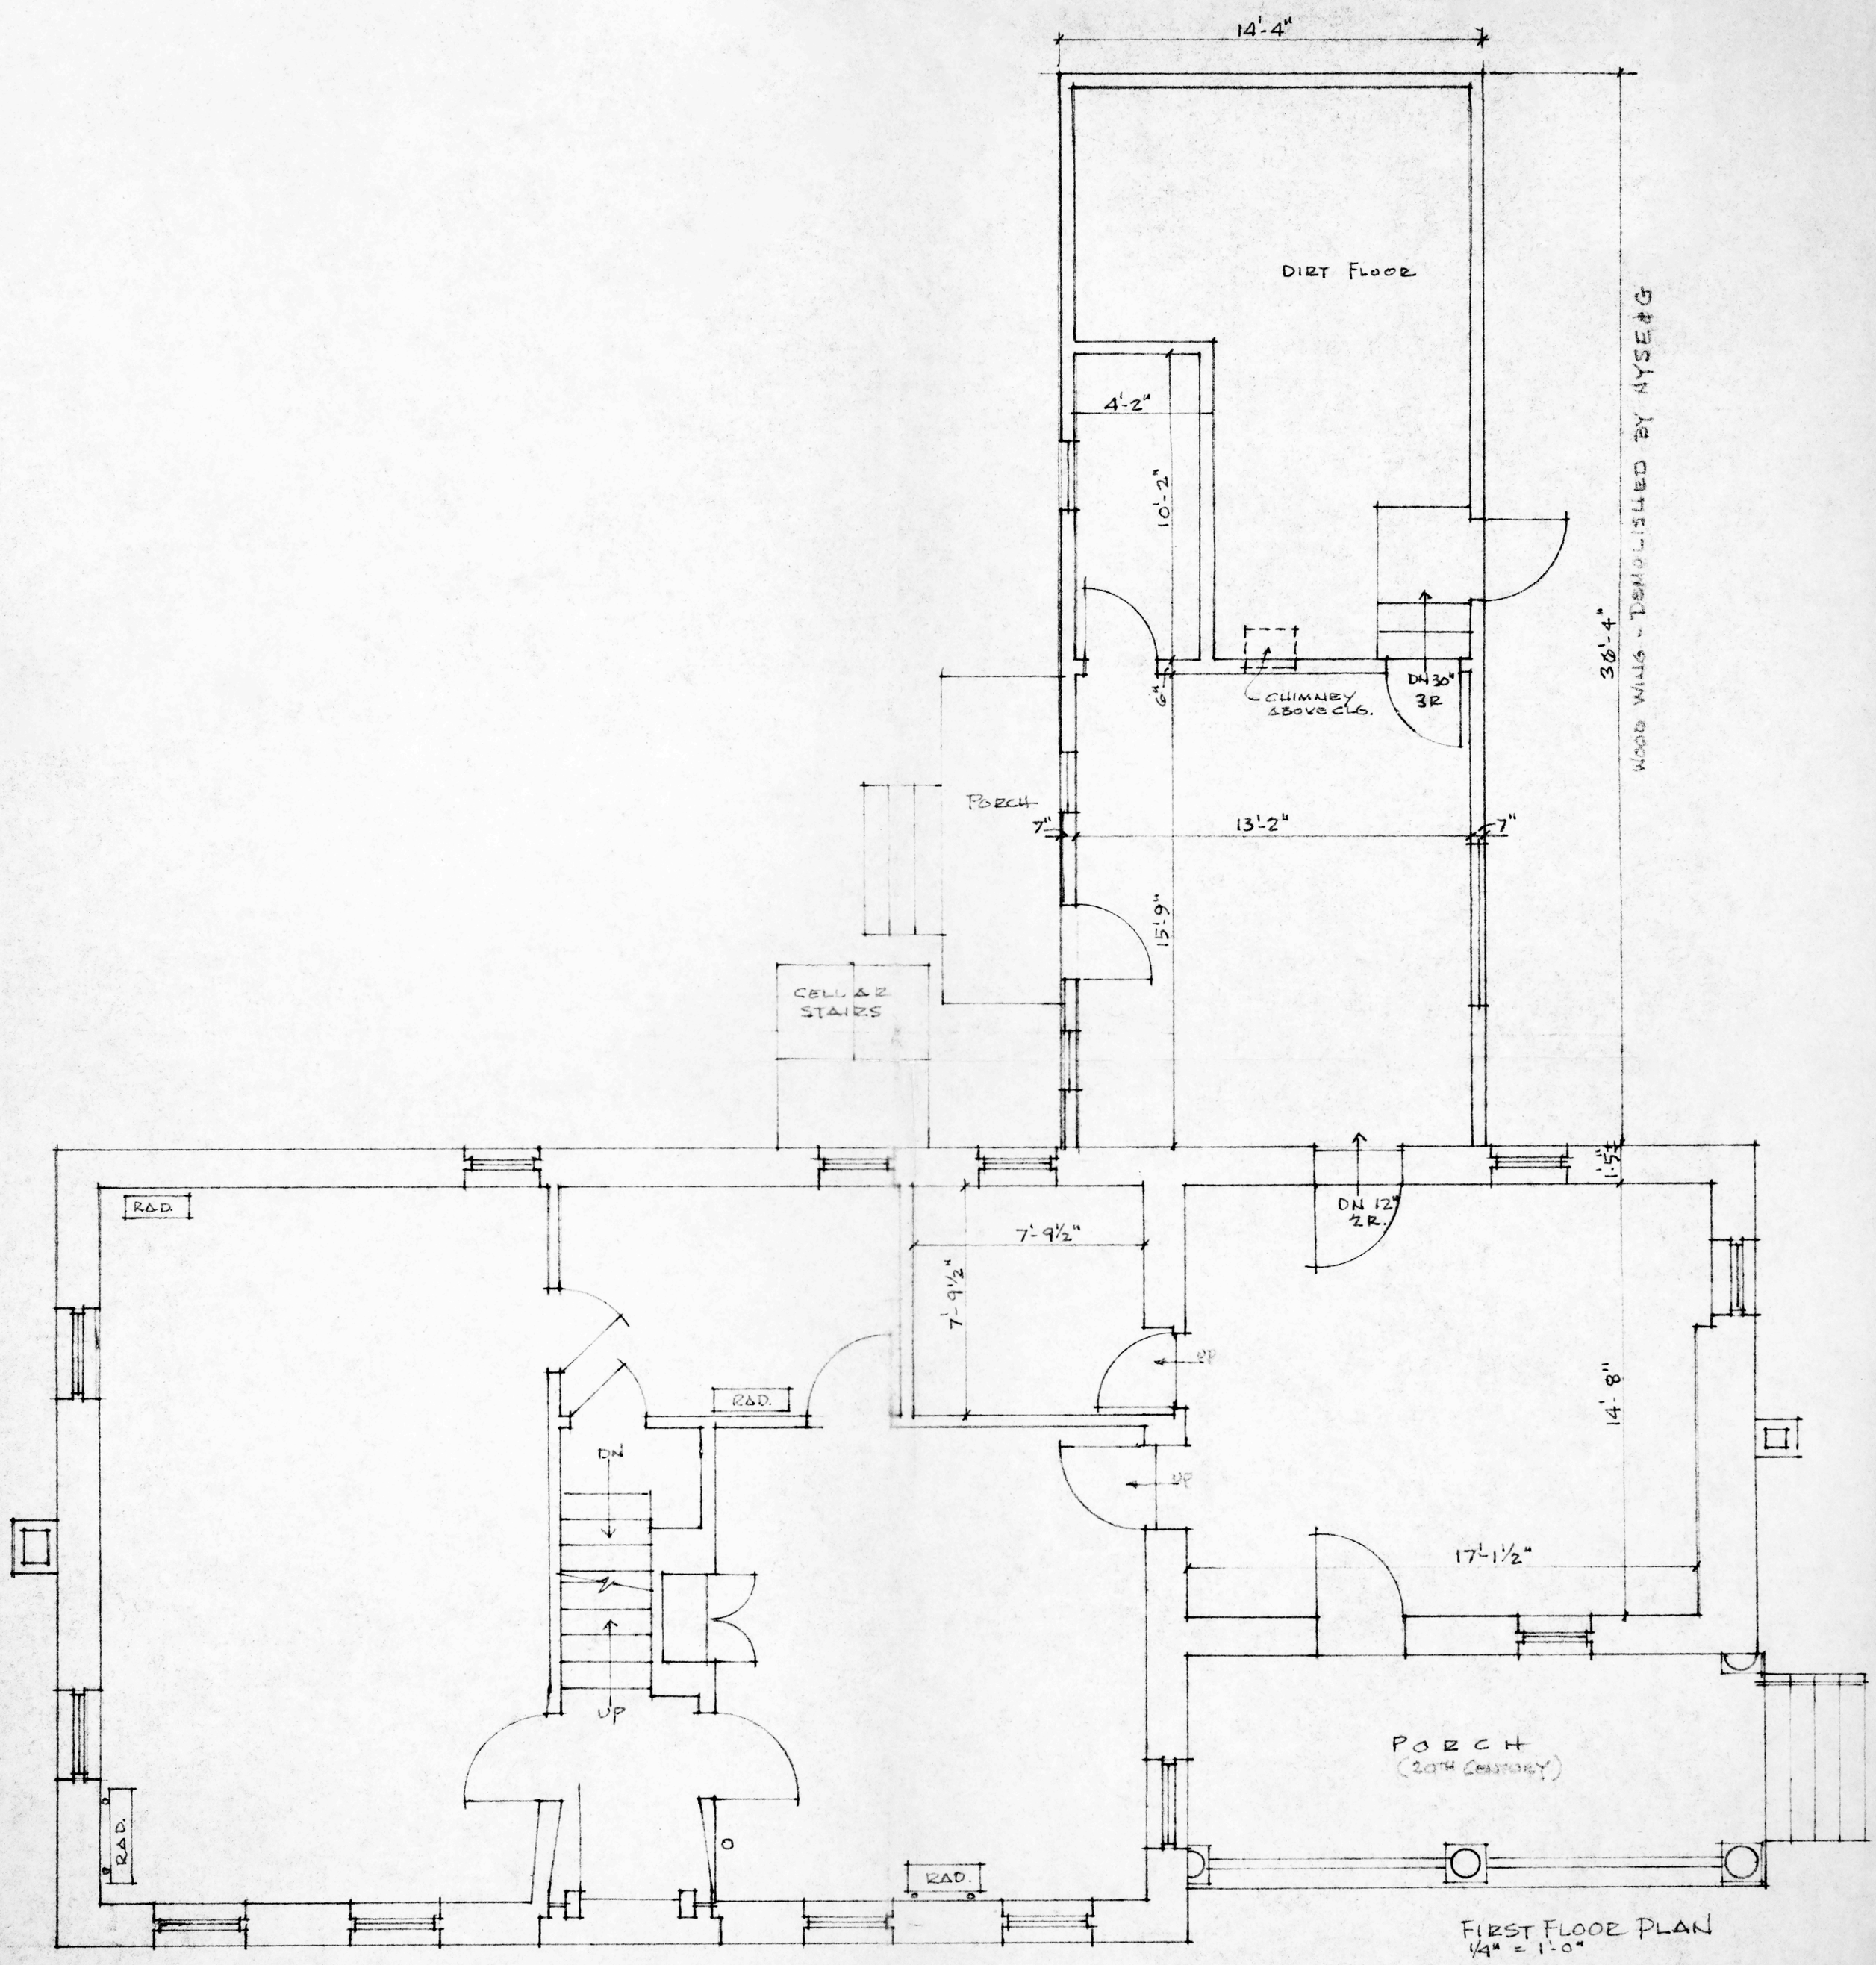

FIRST FLOOR PLAN
1/4" = 1'-0"

COPY - EXIST COND. DRAWING
BY N.Y.S.E.G. 5/12/83

COBBLESTONE HOUSE
RT. 18, TOWN OF SOMERSET
NIAGARA COUNTY
"BABCOCK HOUSE" 1823
IN CLNYS